1/16/2026 11:29 AM

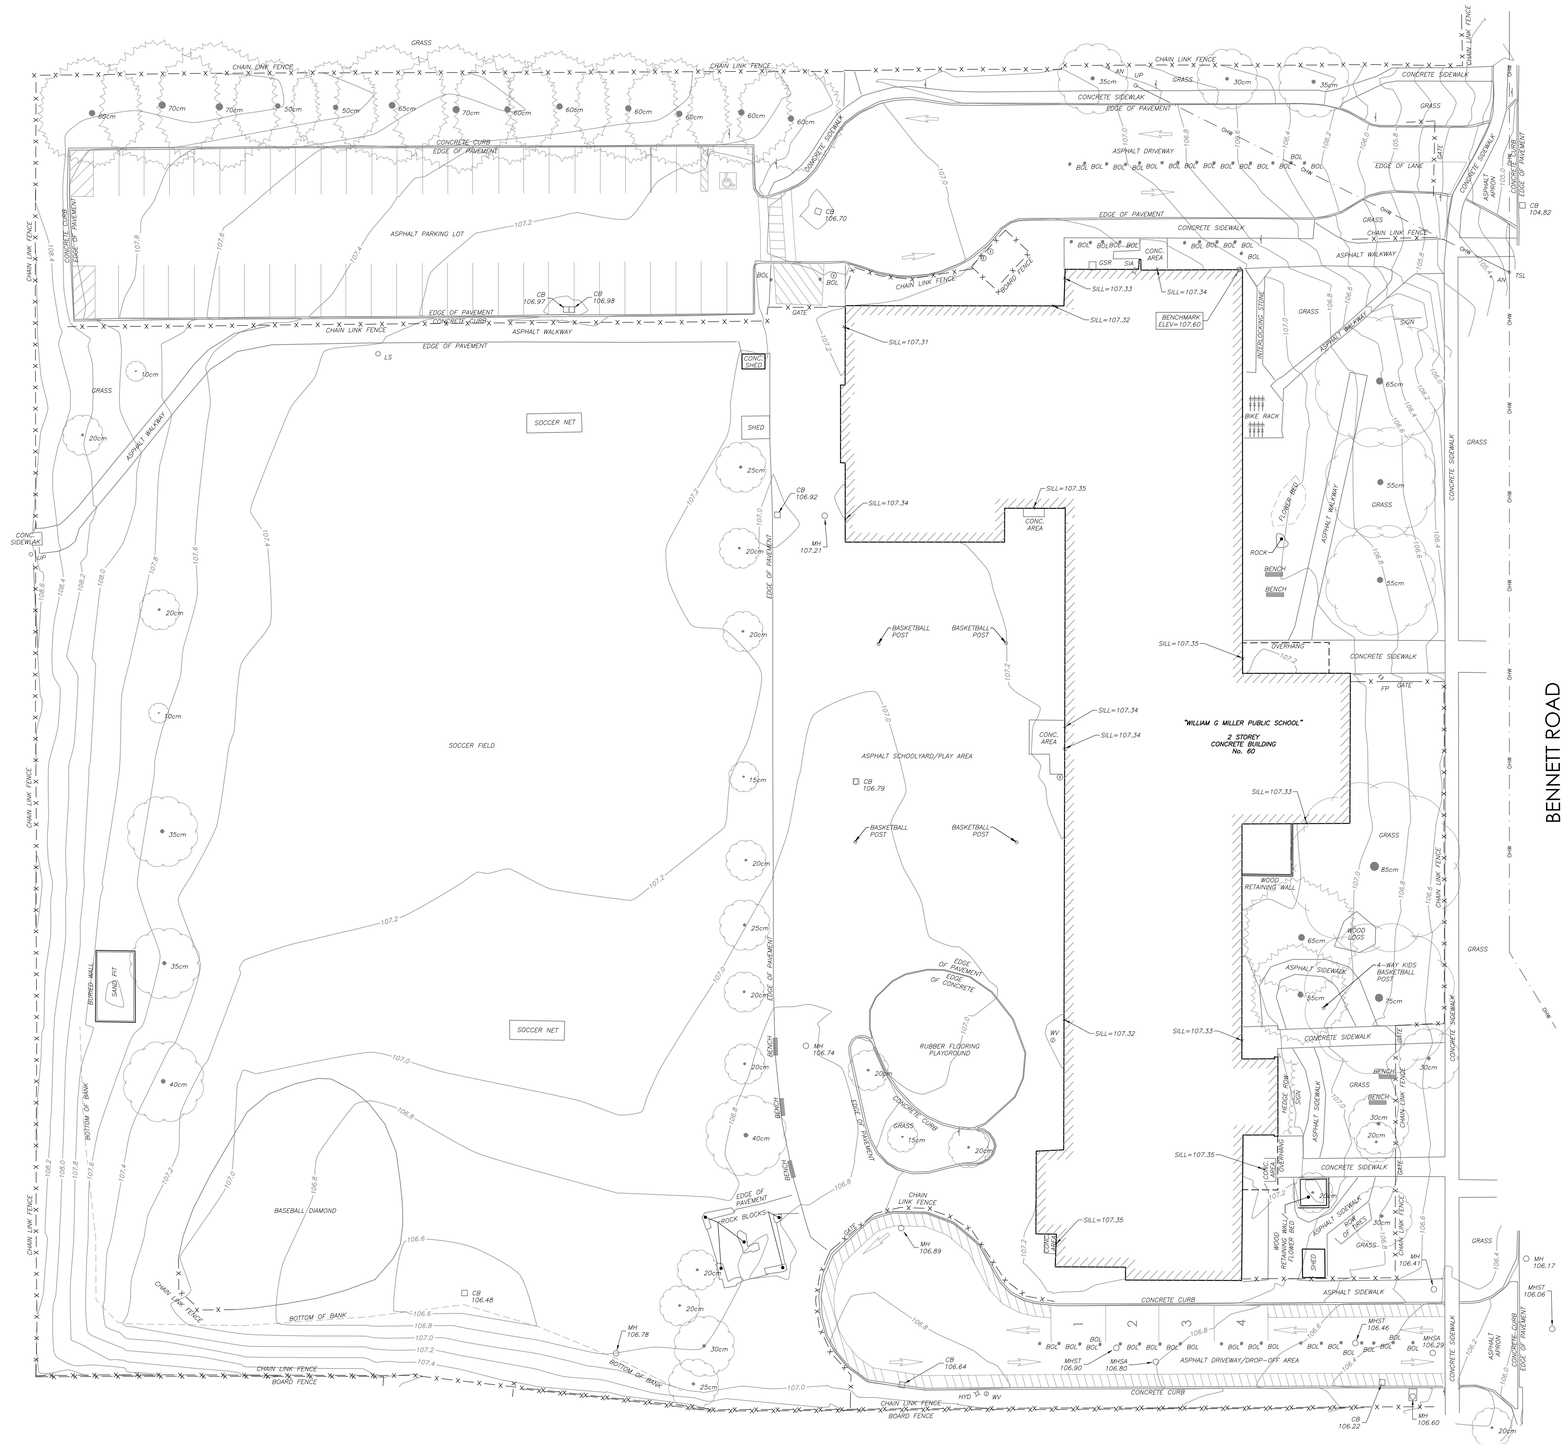


M:\2161\61\active\161670248\700_William G Miller PS\drawing\161670248.700_-_ET_William-G-Miller_PS_DSRS_JDND.dwg

**Stantec Geomatics Ltd.**
CANADA LANDS SURVEYORS
ONTARIO LAND SURVEYORS
SUITE 300, 125 COMMERCE VALLEY DR. W.
MARKHAM, ONTARIO, L3T 7W4
TEL: 416-499-3110
stantec.com

© Copyright 2026 Stantec Geomatics Ltd. The reproduction, alteration or use of this REPORT in whole or in part without the express permission of Stantec Geomatics Ltd. is STRICTLY PROHIBITED.

## CAUTION

THIS IS NOT A PLAN OF SURVEY AND SHALL NOT BE USED EXCEPT FOR THE PURPOSE INDICATED IN THE TITLE BLOCK.

UTILITIES SHOWN ARE FOR DISCUSSION PURPOSES ONLY AND PRIOR TO CONSTRUCTION SHOULD BE CONFIRMED BY A CONTRACTOR.

## VERTICAL DATUM

ELEVATIONS ARE GEODETIC, REFERRED TO CGVD-1928:PRE-1978 AND DERIVED FROM BENCHMARK No. 12020001627 HAVING A PUBLISHED ELEVATION OF 107.605 METRES. BENCHMARK LOCATED IN THE CITY OF TORONTO WILLIAM G. MILLER PUBLIC SCHOOL, #60 BENNETT ROAD. PLATE IN NORTH WALL OF SCHOOL, 0.6 M AGL, AND 0.6 M WEST OF THENORTHEAST CORNER.

## DRAWING COORDINATES

UTM ZONE 17, NAD83 (CSRS)

CAUTION: DRAWING COORDINATES HAVE BEEN SCALED TO GROUND LEVEL DISTANCES BASED ON THE APPROXIMATE CENTROID OF THE PARCEL.

## TOPOGRAPHIC LEGEND

| | | |
|---|---|---|
| AN | DENOTES | ANCHOR |
| BOL | DENOTES | BOLLARD |
| CB | DENOTES | CATCH BASIN |
| WV | DENOTES | WATER VALVE |
| FP | DENOTES | FLAG POLE |
| | DENOTES | GARBAGE CAN |
| GSR | DENOTES | GAS SERVICE REGULATOR |
| LS | DENOTES | LIGHT STANDARD |
| MH | DENOTES | MAINTENANCE HOLE UNIDENTIFIED |
| HYD | DENOTES | FIRE HYDRANT |
| SIA | DENOTES | SIAMESE CONNECTION |
| | DENOTES | SIGN |
| TSL | DENOTES | TRAFFIC SIGNAL LIGHT |
| UP | DENOTES | UTILITY POLE |
| | DENOTES | CONIFEROUS TREE (D.B.H.) |
| | DENOTES | DECIDUOUS TREE (D.B.H.) |

CLIENT/PROJECT:

TORONTO DISTRICT SCHOOL BOARD

# WLLIAM G MILLER PUBLIC SCHOOL

60 BENNETT ROAD, SCARBOROUGH, ON.

DRAWING TITLE:

# TOPOGRAPHIC SKETCH

Scale 1:300

5 0 5 10 15 20 METRES

| Rev. | Description | Drawn | Chk'd | yyyy-mm-dd |
|---|---|---|---|---|
| 0 | ISSUED TO CLIENT | DH | DC | 2026-01-16 |

PROJECT No.: 161670248.700 PAGE: 1 of 1